City of Deer Park

Utility Systems

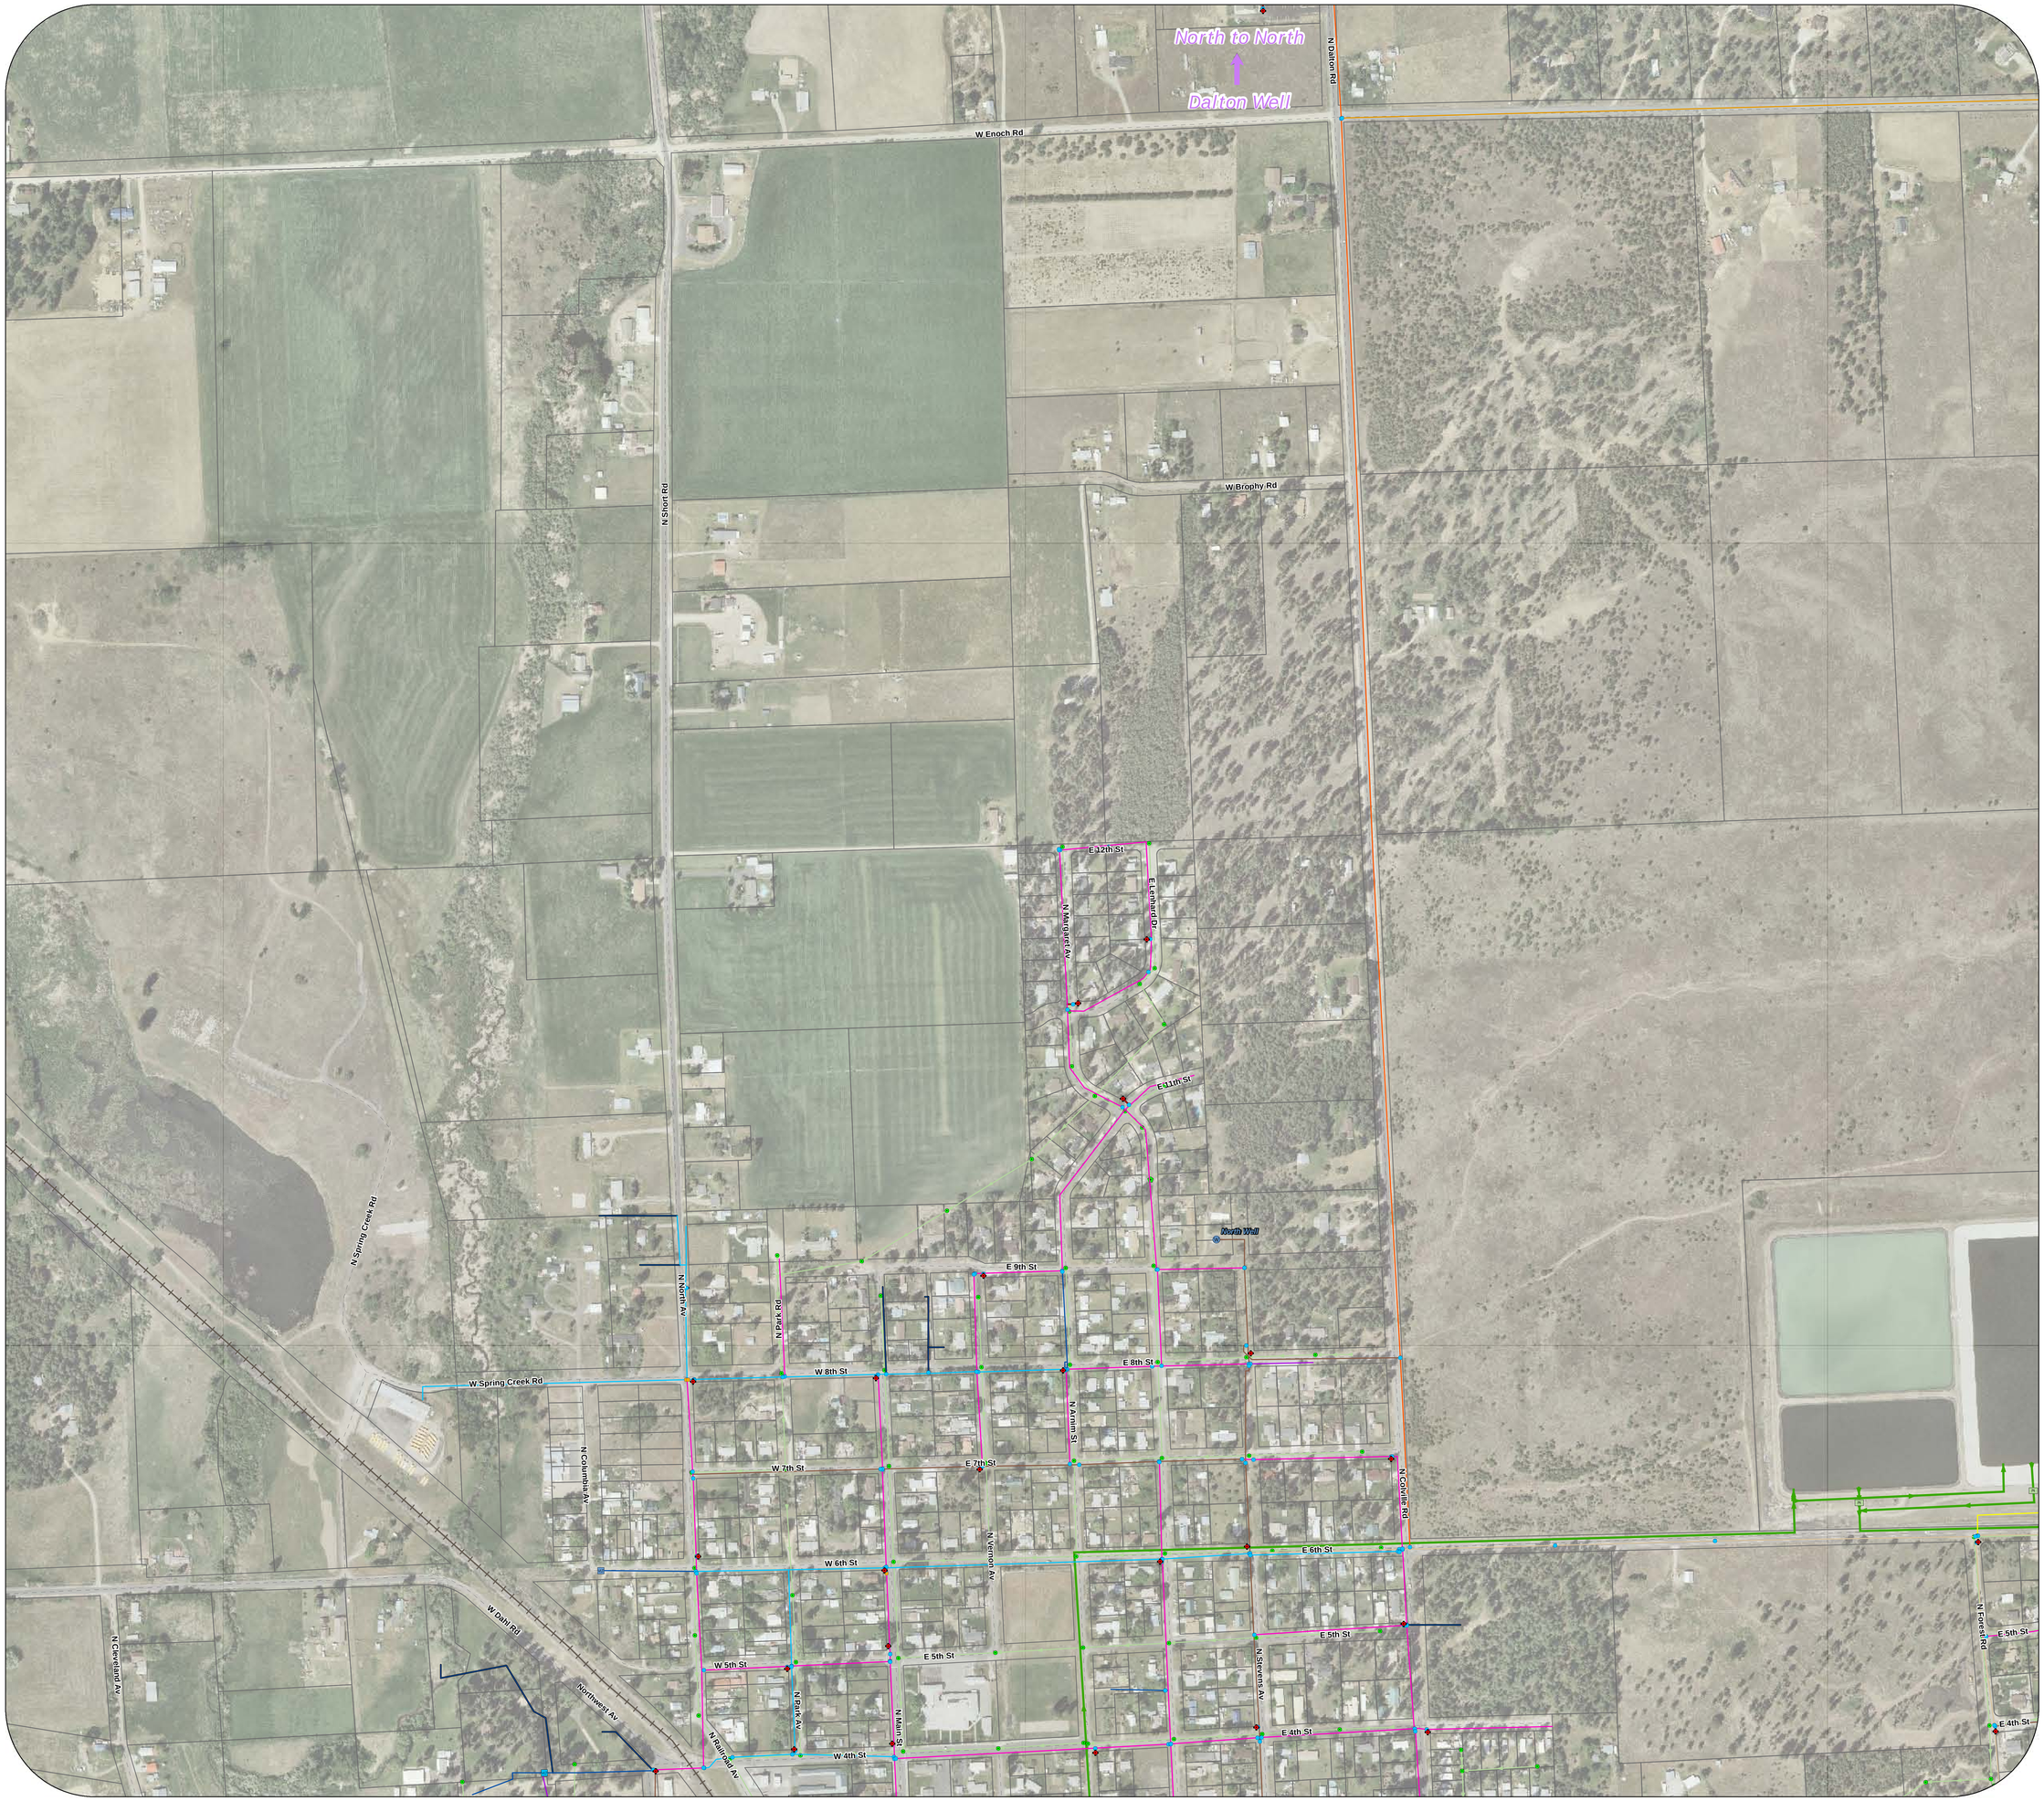

Legend

- Pump Station
- Reservoir
- PRV Station
- Well
- Fire Hydrant
- Fire Hydrant Not Surveyed
- Water Valve
- Water Valve Not Surveyed
- Water MH
- Valve Vault Not Surveyed
- Valve Vault
- Meter Vault Not Surveyed
- Fire Department
- Storm Drain MH
- Telephone MH
- Gas Valve

Pipes

By Diameter

- Unknown
- 1"
- 2"
- 3"
- 4"
- 6"
- 8"
- 10"
- 12"
- 14"
- 16"
- 4" - Irrigation

Pipe Service Line

By Type

- Fire line
- Fire supply
- Service
- Stub
- Sewer MH
- Sewer MH - Not Surveyed
- Sewer Cleanout
- Sewer Valve
- Sewer Pump Station

Sewer Pipe

Type

- Other
- Force Main

0 200 400 600 Feet

NW